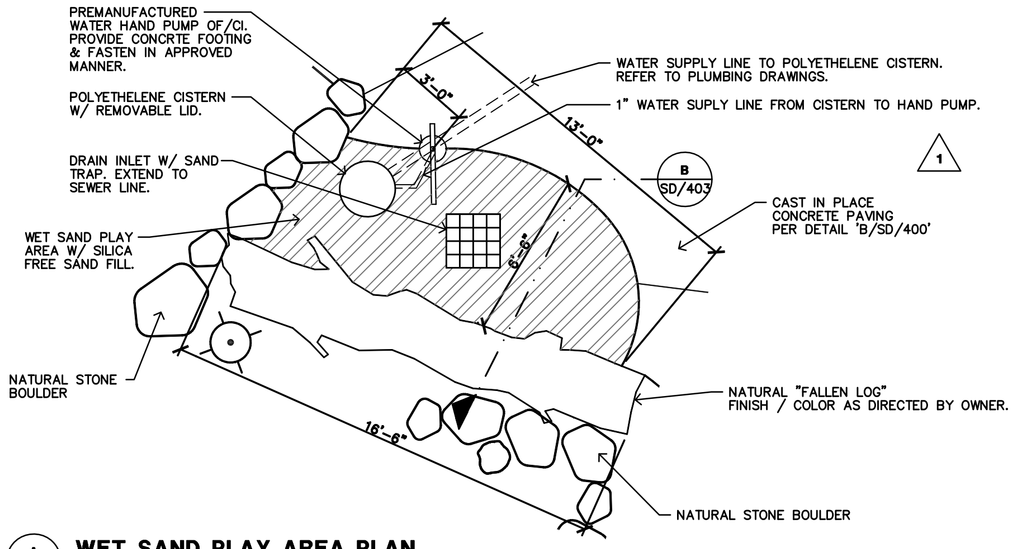

A SD/403 **WET SAND PLAY AREA PLAN**

SCALE: 1/4"=1'-0"

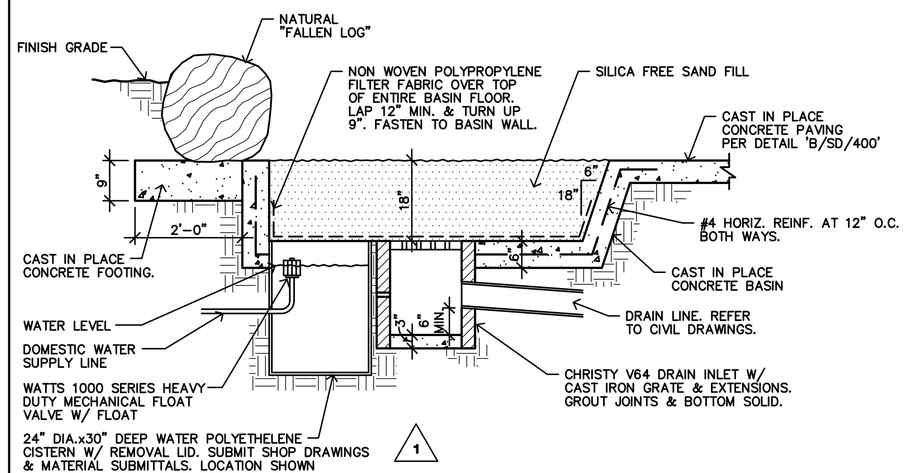

B SD/403 **WET SAND PLAY AREA - SECTION**

SCALE: 1/2"=1'-0"

NOT USED

C SD/403

NOT USED

D SD/403

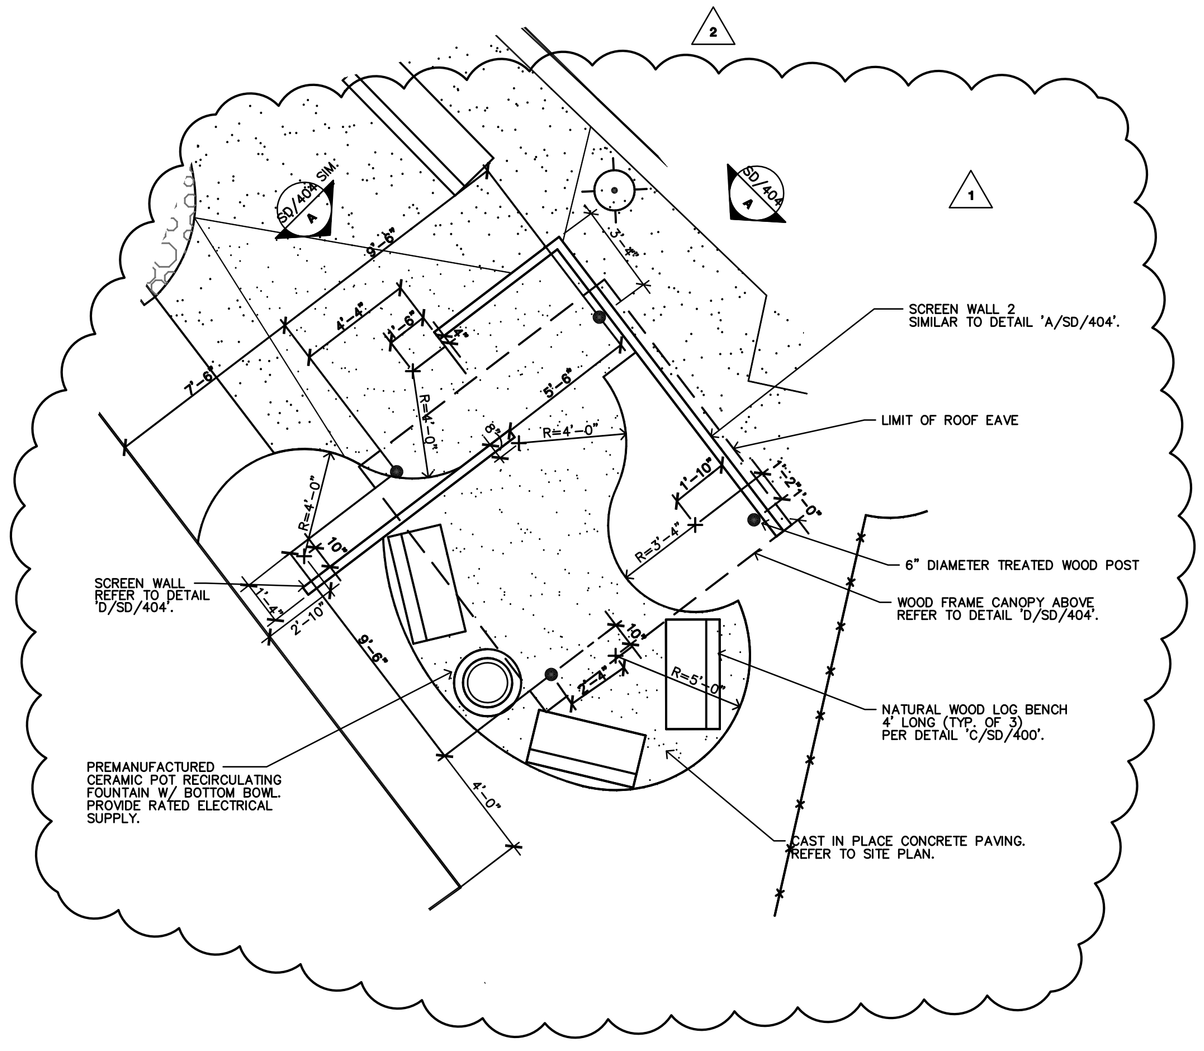

E SD/403 **MOTHER'S QUIET AREA PLAN**

SCALE: 1/4"=1'-0"

NOT USED

F SD/403

NOT USED

G SD/403

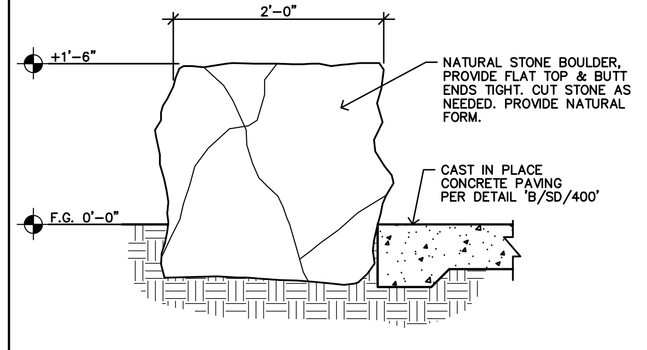

H SD/403 **NATURAL STONE SEATWALL**

SCALE: 1"=1'-0"

ROBERT BORO
LANDSCAPE ARCHITECT

P.O. BOX 4734
FRESNO, CALIFORNIA
93744

TEL.(559)266-4367
EMAIL: R_BORO@COMCAST.NET

ROBERT L. BORO C-1811
MEMBER AMERICAN SOCIETY
OF LANDSCAPE ARCHITECTS

FRESNO CHAFFEE ZOO

CHILDREN'S WATER PLAY AREA

REGISTERED LANDSCAPE ARCHITECT
ROBERT L. BORO, C-1811
EXP. 4/30/15
STATE OF CALIFORNIA

All designs, ideas and information shown on these drawings and specifications are and shall remain the property of Robert Boro, Landscape Architect. No part thereof shall be copied, disclosed to others or used in connection with any work or project other than the specific project for which they have been prepared and developed without the written consent of Robert Boro, Landscape Architect. Visual contact with these drawings or specifications shall constitute conclusive evidence of acceptance of these restrictions.

REVISIONS

NO.	DATE	NO.	DATE
1	02/10/17	4	
2	03/08/17	5	
3		6	
4		7	
5		8	

DRAWN	TEAM
CHECKED	RV
SCALE	AS NOTED
JOB NO.	13-2317
DATE	01/28/14

SHEET TITLE

SITE DETAILS

SHEET NO.

AD3-2

OF

\\STEVE-PC\Boro Archives\13\13-2317\ADDENDA 3\boro plans.dwg 3-07-17 04:24:05 PM Kaitlyn